FilmL.A., Inc.
6255 W Sunset Blvd, 12th Floor
Hollywood, CA 90028
t: (213)977-8600 - f: (213)977-8601
www.filmla.com

Summary Information

Permit No: F00166551-A **Type of Permit:** FILMING **Release Date:** 11/30/2020

Production Company	QUEENPINS FINANCING AND PRODUCTIONS LLC
Insured Company Name	QUEENPINS FINANCING AND PRODUCTIONS LLC
Contact Phone No. 1	626-234-9391
Contact Phone No. 2	
Fax	1680 VINE ST, STE 1000
Address	HOLLYWOOD, California 90028
Production Title	QUEENPINS
Type of Production	Feature

Producer	Linda McDonough
Director	Aron Gaudet, Gita Pullapilly
1st AD	Kim Winthers
Production Manager	Mike Upton
FilmL.A. Coordinator	Kristin Weber
Location Manager	Jay Traynor
Primary Phone	Mobile - 213-712-9815
Secondary Phone	
Location Assistant	Jimmy Hang
Primary Phone	Mobile - (626) 234-9391
Secondary Phone	

Fees

Total Permit Fee	$0.00
Number of Locations	1

NOT A PERMIT

FilmL.A., Inc.
6255 W Sunset Blvd, 12th Floor
Hollywood, CA 90028
t: (213)977-8600 - f: (213)977-8601
www.filmla.com

Summary Information

Location

Permit Number F00166551-A
Production Company QUEENPINS FINANCING AND PRODUC...
Insured Company QUEENPINS FINANCING AND PRODUC...
Production Title QUEENPINS

Location Manager Jay Traynor
Primary Phone Mobile - 213-712-9815
Secondary Phone

Location Address 23221 Saticoy Street, Los Angeles, CA, 91304

Location Type Grocery Store

Prep Dates 12/1/2020 - 12/1/2020 06:00 - 07:00 1 day

Film Dates 12/1/2020 - 12/2/2020 07:00 - 23:59 2 days

Open or Closed to the Public Closed

Generic Conditions *** MUST COMPLY WITH ATTACHED REOPENING PROTOCOL FOR MUSIC, TELEVISION AND FILM PRODUCTION: APPENDIX J EFFECTIVE AS OF FRIDAY, JUNE 12, 2020.***
THE CONSUMPTION OF ALCOHOLIC BEVERAGES AND THE USE OF DRUGS, INCLUDING MARIJUANA, ON LOCATION BY ANY CAST, CREW, OR INVITED GUESTS IS STRICTLY PROHIBITED.
Community Survey Obtained
Equipment staging and vehicles may park on one side of the street only.
FilmLA Monitor required at a minimum of four hours.
Must Maintain 5' Clearance on Sidewalks/Walkways
Must maintain local/emergency access
No cast or crew parking on area streets
No interference with merchant activity.
No Parking in handicap spaces at anytime.
No stopping and setting up in residential areas before 7am or after 10pm without prior approval
Number of uniformed officers listed on the permit is a minimum requirement. Permittee remains responsible for deploying a sufficient number of uniformed officers to provide traffic and crowd control to ensure the safety of the film crew and the public.
Traffic control must be done in accordance w/MUTCD
Traffic Officers Required
Uniformed officers shall have a copy of the film permit in their possession and are required to confirm that all traffic control signage devices are in place.

Please see attached documents FIELD MARKET PARKING PLOT PLAN.pdf
Woodlake Ave btwn Kens Way north 300ft WS curb - Queenspins.pdf
Scan_20201020.pdf

Equipment on Location

Type	Quantity
5 or 10 ton trucks	8
Cast/Crew vehicles	80
Catering Truck	1
Condors	1
Cranes	1
Cube Trucks	2
Generator	2
Honey Wagons	1
Picture vehicles	2
Portable	3

Personnel on Location

Type	Quantity
Cast	5
Crew	80
Extras	15
LA City UFSO assigned	47776
Off-Duty/Retired LAPD Officer(s)	2

NOT A PERMIT

FilmL.A., Inc.
6255 W Sunset Blvd, 12th Floor
Hollywood, CA 90028
t: (213)977-8600 - f: (213)977-8601
www.filmla.com

Summary Information

Location

Permit Number F00166551-A
Production Company QUEENPINS FINANCING AND PRODUC...
Insured Company QUEENPINS FINANCING AND PRODUC...
Production Title QUEENPINS

Location Manager Jay Traynor
Primary Phone Mobile - 213-712-9815
Secondary Phone

restrooms	
Trailers	6
Vans	3

Filming Activities Drive ups & away; Equipment on sidewalk, in curb lane & across street; Interior and exterior dialogue; Intermittent pedestrian control; Intermittent traffic control - 2 minutes standard; Nick Mann is our CCO - Covid Compliance Officer. (713) 550-6626; Exterior dialogue at grocery store back entrance, no equipment trucks in back loading dock, ; grocery store closed & neighboring businesses open while on location;

Jurisdiction **Political:** Los Angeles City - Council District 12 **Police:** Los Angeles Police **Fire:** Los Angeles City Department

Thomas Guide **Page:** 529 **Grid:** G4

Coordinator Note Per LAPD, no generators or vehicles with self-contained generators in the rear parking lot.

Coordinator Note Equipment must stay at least 300 feet away from 7639 & 7638 Melba Ave.

Coordinator Note Nick Mann is our CCO - Covid Compliance Officer. (713) 550-6626

Coordinator Note Nick Mann is our CCO - Covid Compliance Officer. (713) 550-6626

Coordinator Note TWO LANES OF TRAFFIC MUST BE MAINTAINED AT ALL TIMES ON WOODLAKE AVE

Coordinator Note PRODUCTION CANNOT LAND THEIR VEHICLES WITHIN 200 FEET OF RESIDENTS DURING OFF HOURS - AFTER 22:00 OR PRIOR TO 07:00.

Coordinator Note RIDER A. REVISES THE FILMLA MONITOR TIMES ON LOCATION FOR THEIR SPOT CHECK. NO RIDER FEE DUE.

Coordinator Note FILMLA MONITOR REQUIRED
[4 HR SPOT CHECK]
12/1
05:00 - 09:00
23221 Saticoy Street, Los Angeles, CA, 91304

Parking

Base Camp
Location Type : Other Location
8521 Fallbrook Ave, Los Angeles, CA, 91304

Crew Parking
Location Type : Other Location
8521 Fallbrook Ave, Los Angeles, CA, 91304

Parking Notes
BASE CAMP AND ALL CAST, CREW, PERSONAL AND EXTRAS VEHICLE PARKING WILL BE ON (PRIVATE) PROPERTY ONLY - ABSOLUTELY NO CAST, CREW, EXTRAS, AUDIENCE OR PERSONAL VEHICLES TO BE PARKED ON AREA STREETS, ROADS (INCLUDING SHOULDERS) OR ALLEYS.

NOT A PERMIT

Field's Market, 23221 Saticoy Street, West Hills, CA 91304

Shoot Dates: Tuesday December 1st and Wednesday December 2nd,

Hours: 6AM – 12 Midnight (tail lights)

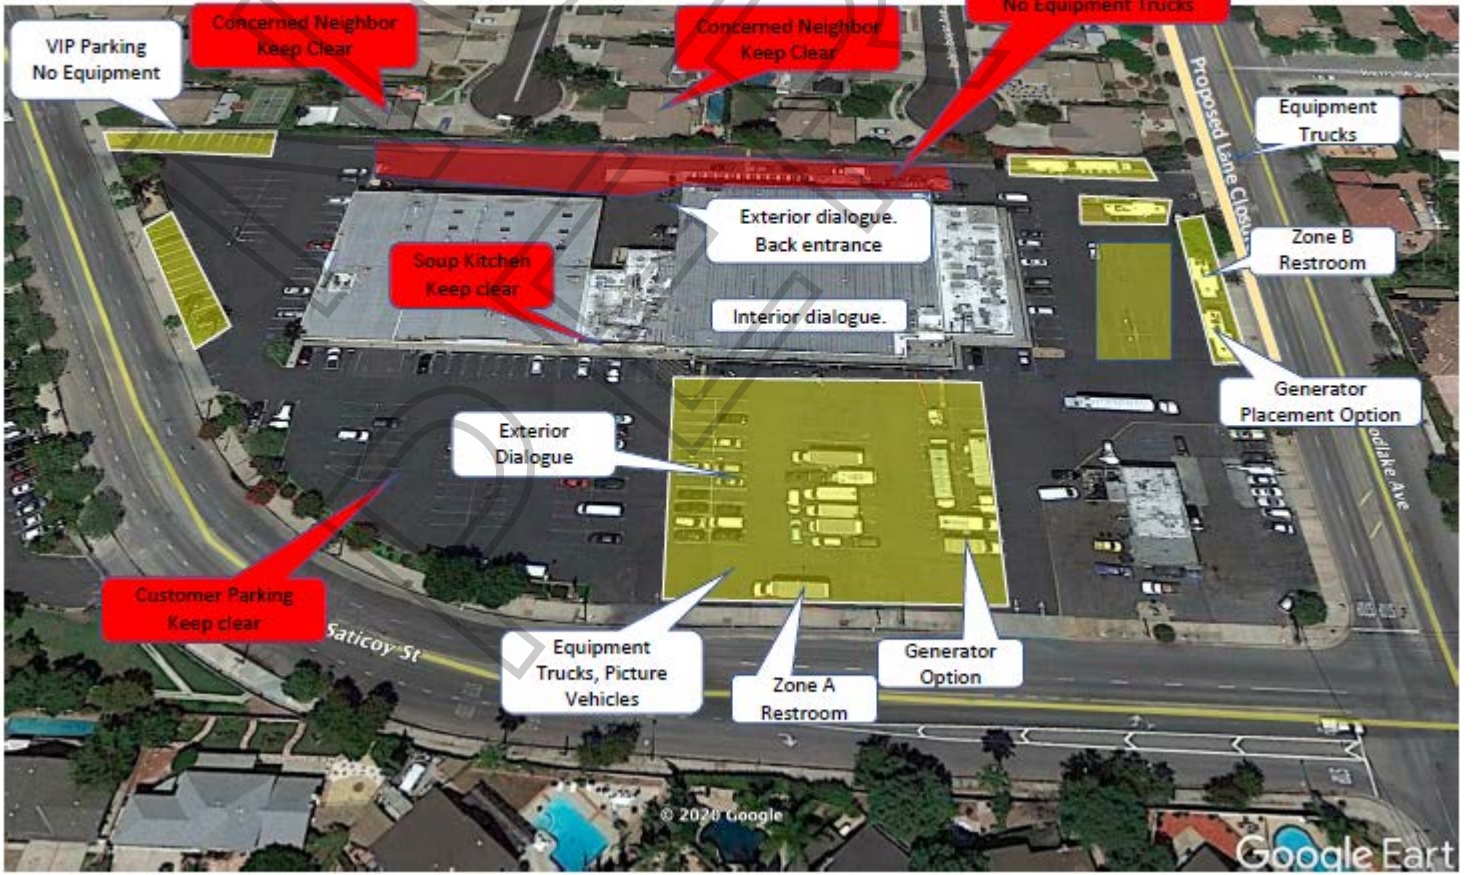

Permit #F00166551-A

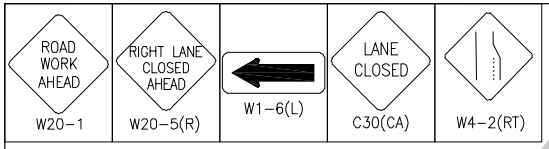

SYMBOL LEGEND
= 28" TRAFFIC CONE / 36" DELINEATOR
= TYPE I BARRICADE W/ SIGN
= FLASHING ARROW BOARD
= HIGH LEVEL WARNING DEVICE
= SIGNALIZED INTERSECTION
= EXISTING DRIVEWAY
= DIRECTION OF TRAFFIC

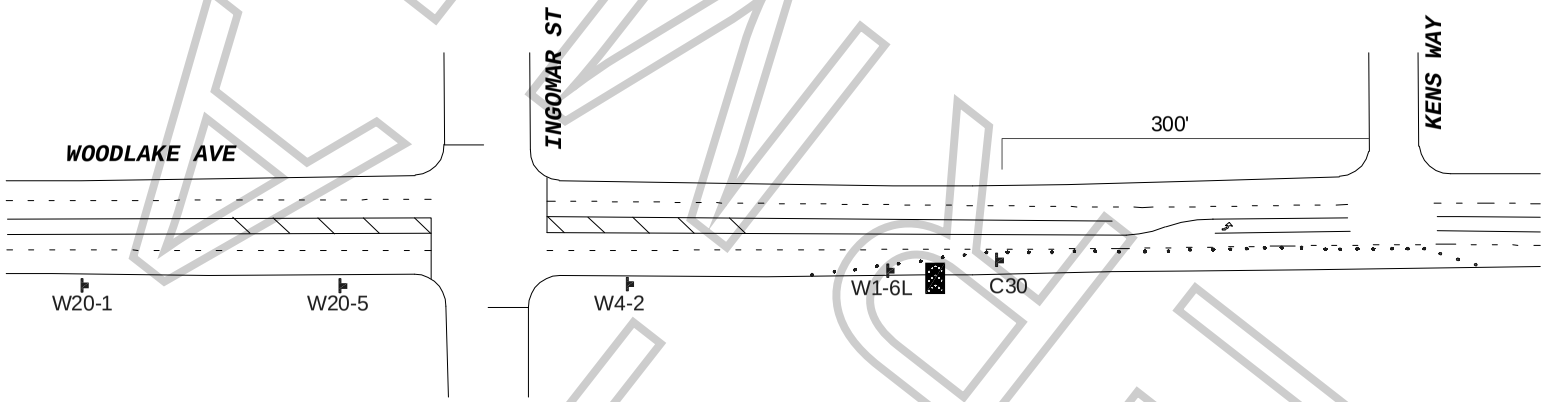

KINGSTON

WORK ZONE TRAFFIC CONTROL PLAN GENERAL NOTES

1. ALL SIGNING, STRIPING, AND TRAFFIC CONTROL DEVICES SHALL SHALL BE IN ACCORDANCE WITH THE LASTEST EDITIONS OF THE CALIFORNIA MANUAL ON UNIFORM TRAFFIC CONTROL DEVICES (CAMUTCD), W.A.T.C.H. MANUAL, CALTRANS STANDARDS PLANS, CALTRANS STANDARD SPECIFICATIONS, AND/OR AS DIRECTED BY THE PERMIT ENGINEER.
2. THERE WILL BE NO INTERFERENCE WITH TRAFFIC SIGNALS OR CROSSWALKS.
3. CONES WILL BE 28" MINIMUM HEIGHT AND HAVE REFLECTORIZED SLEEVES FOR NIGHT WORK.
4. POLICE WILL DIRECT TRAFFIC IF NECESSARY.

ALL TRAFFIC CONTROL WILL BE INSTALLED TO MEET OR EXCEED THE MOST CURRENT CAMUTCD AND WATCH MINIMUM REQUIREMENTS

DATE & TIME: 12-1-2020 05:00 HOURS TO 12-2-200 23:59 HOURS

TCP FOR: "QUEENPINS"

LOCATION: W/S CURB LANE - WOODLAKE AVE FROM KENS WAY GOING NORTH 300FT CITY OF LOS ANGELES, CA

TCP PREPARED BY:
JCL TRAFFIC SERVICES
500 S. GREENWOOD AVE
MONTEBELLO, CA 90640
PH: (213) 622-9775
C31-CA Lic # 905357

CONTACT(S):
DAVE STANLEY
OFFICE# 818.262.5290

DATE	REVSIONS

DRAFTER: EDY RAMIREZ
SCALE: N.T.S.
FILM LA: KRISTIN WEBER
SHEET: 1 OF 1

APPOINTMENT OF Stanley Production Services
AS AUTHORIZED AGENT AND REPRESENTATIVE

I certify that I am a representative of Queenpins Financing and Productions, LLC (Principal) and am authorized to enter into binding contractual agreements on Principal's behalf provided Principal has pre-approved such agreements. I further certify that I am authorized by Principal to appoint other representatives and agents for Principal and to give such representatives and agents authority to enter into and bind Principal to agreements relating to the issuance and compliance with location film (e.g. theatrical, television, commercial, and other motion picture filming) and still photographic permits, including the permits themselves and any riders to such permits. Acting on the behalf of Principal in my capacity as its authorized representative, I appoint Stanley Production Services and its employees and agents as Principal's authorized representatives and agents to apply for and receive location film (e.g. theatrical, television, commercial, and other motion picture filming) and still photographic permits on behalf of Principal through FilmLA for any city, county or other jurisdiction that FilmLA contracts with, in accordance with Principal's instructions, to negotiate, discuss, accept, modify, agree to bind the Principal to the terms and conditions of such permits (including any restrictions and/or community guidelines applicable to any such permit) and to execute such permits on behalf of Principal. Principal understands, acknowledges and agrees that it (and/or it's insurer) remains responsible and liable for any and all obligations imposed by or incidental to any permit or rider issued to Principal signed by an employee or agent of (including any coordinator, runner or messenger used by) Stanley Production Services. Principal further agrees to comply with the terms and conditions of any such permits and hereby appoints Stanley Production Services as an authorized representative to facilitate compliance with such terms and conditions following issuance of such permits and to enter into agreements for Principal with respect thereto. Any person, city, agency, entity or organization (including FilmLA and any city, county or other jurisdiction that FilmLA contracts with) may rely on this appointment and not need obtain any further authorization for any act described herein. An original or electronic copy of this appointment shall be sufficient and may be treated as an original for all purposes. The appointment may be revoked by Principal at any time in writing delivered to FilmLA, but in any case shall expire one (1) year from the date of execution set forth below.

I declare under penalty of perjury under the laws of the State of California that I am authorized to appoint Stanley Production Services as an agent for Principal and based on that authority I hereby appoint Stanley Production Services as Principal's agent as set forth herein.

Permit #20016551-A

DATED 10/12/2020 **BY** _____

REPRESENTATIVE'S SIGNATURE

Queenpins Financing and Productions, LLC

NAME OF "PRINCIPAL" (PRODUCTION COMPANY)

1680 Vine St, Ste 1000

PRINCIPAL'S STREET ADDRESS

Jay Traynor

PRINT PRINCIPAL REPRESENTATIVE NAME

Los Angeles CA 90028

CITY, STATE, ZIP CODE

Locations

REPRESENTATIVE TITLE (I.E. UPM, LOC. MGR.)

213-712-9815

PRINCIPAL'S TELEPHONE NUMBER

NOT A PERMIT